2nd Revision

NOT FOR CONSTRUCTION

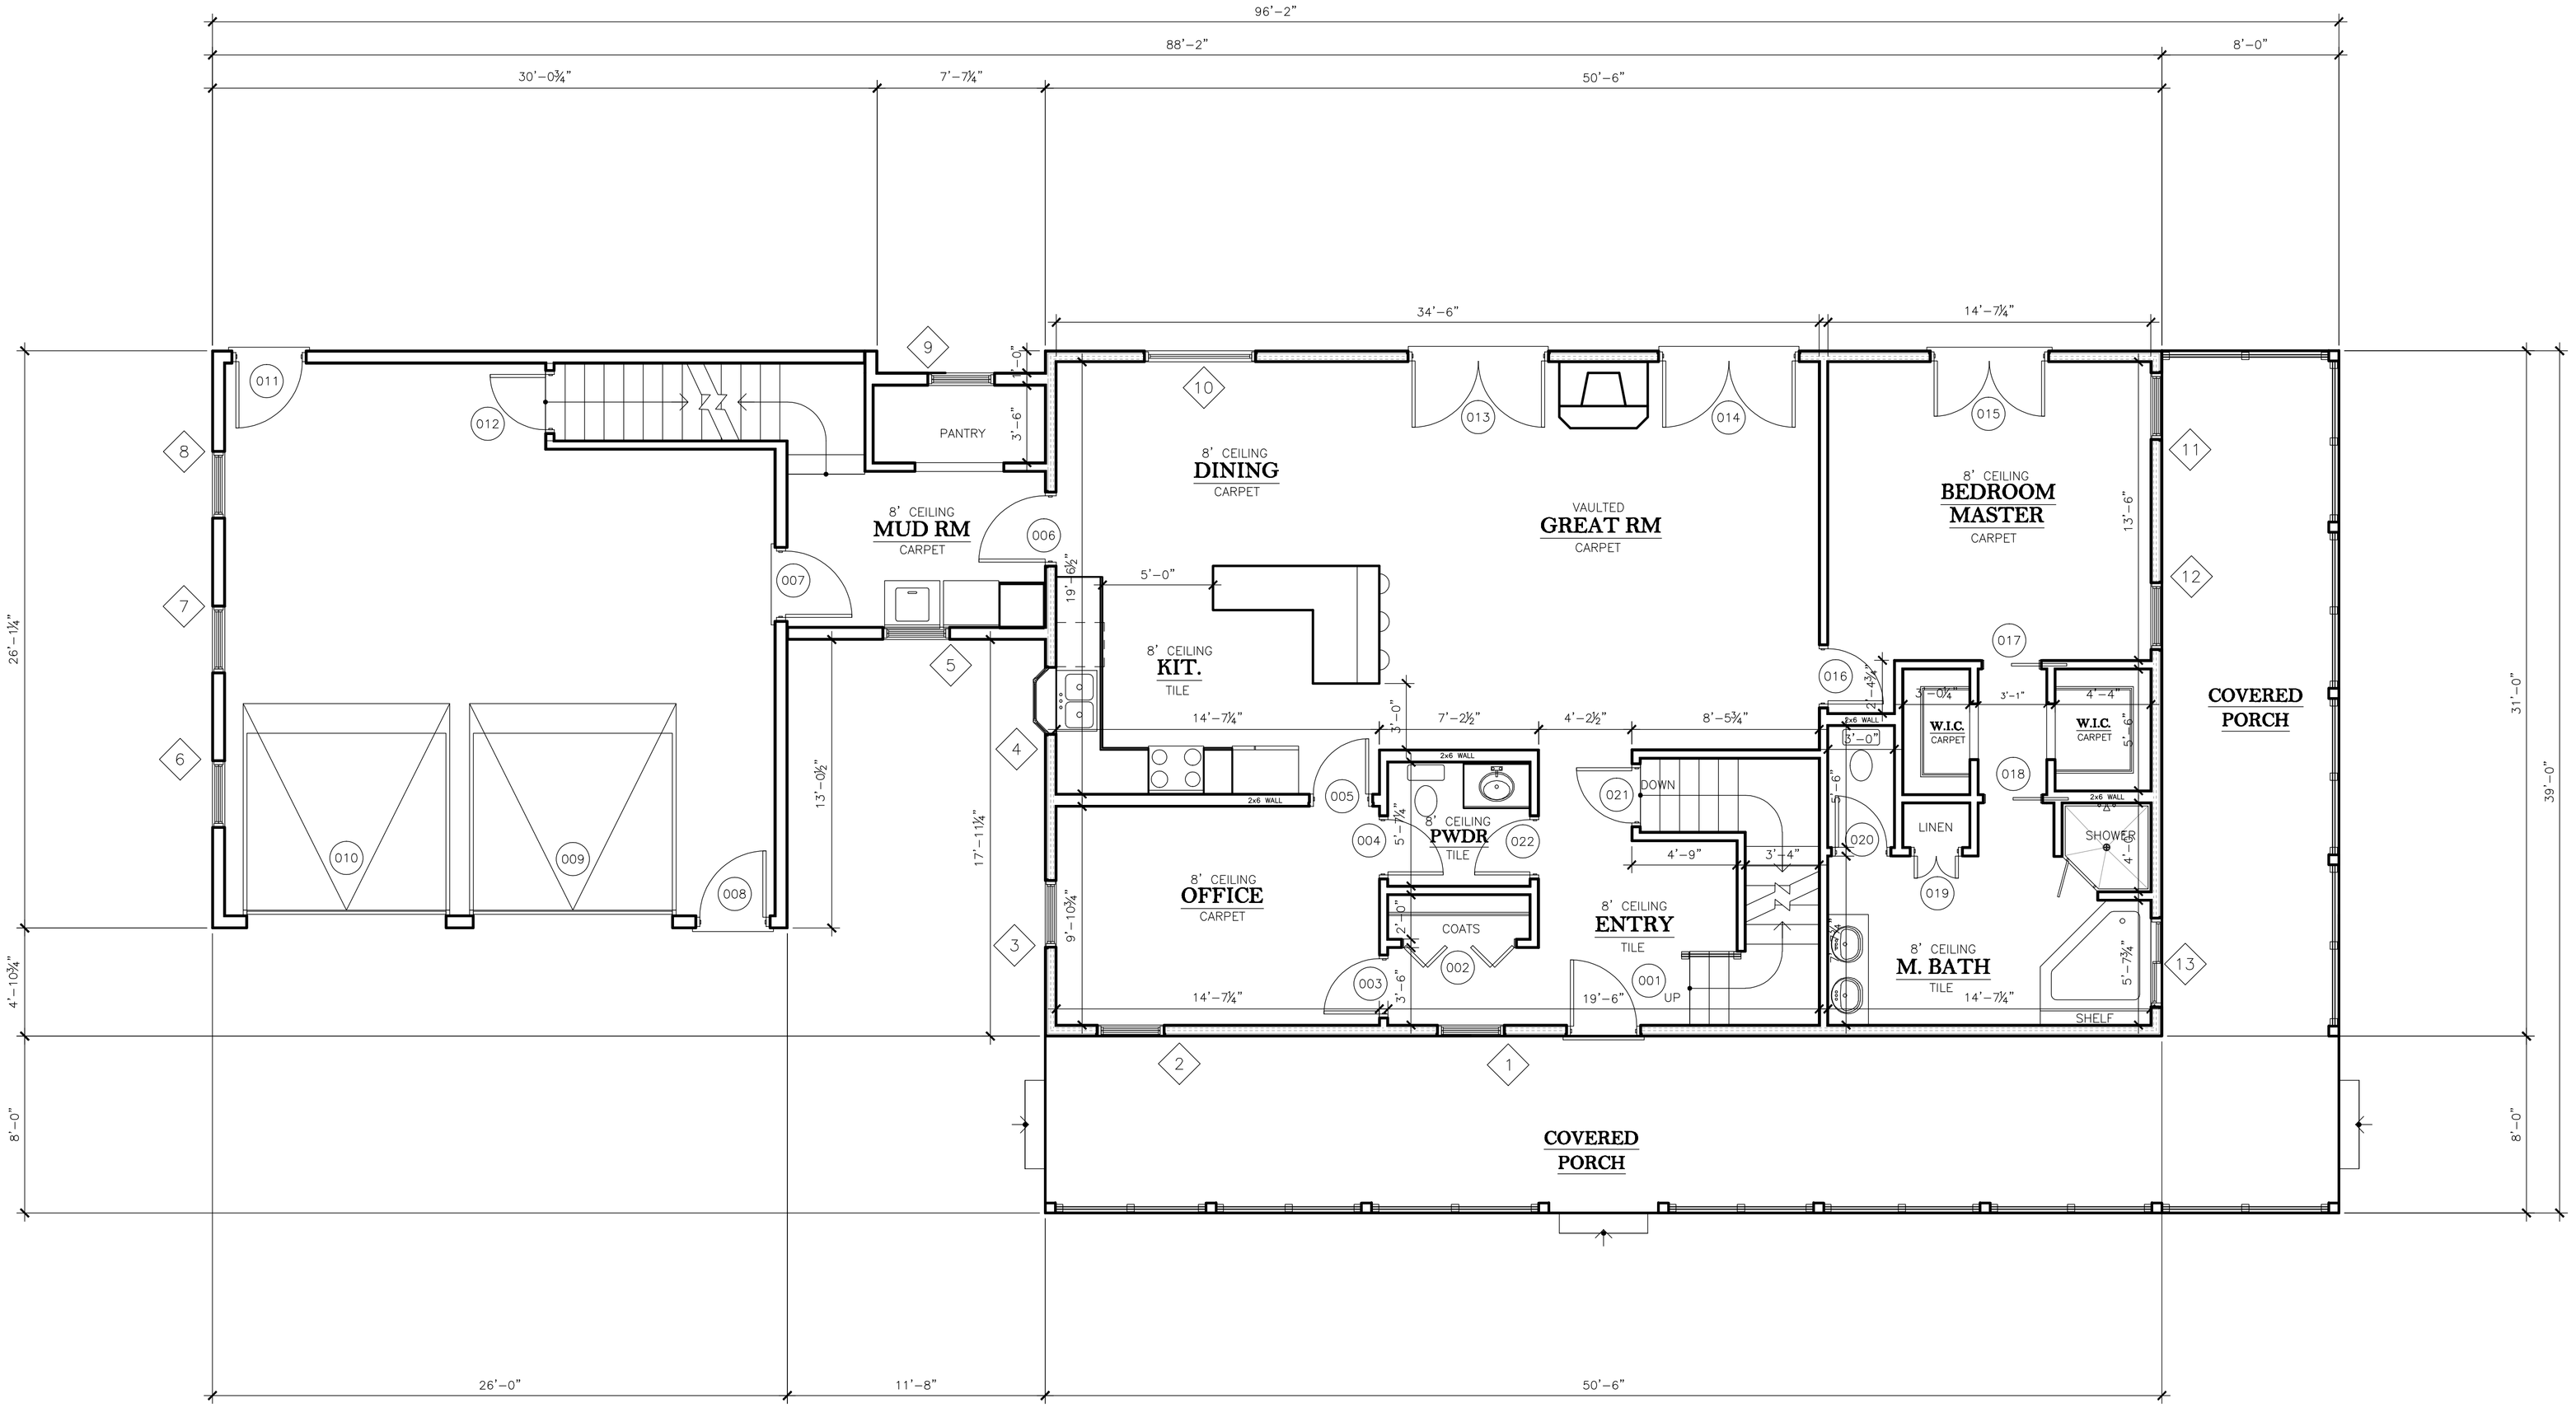

NOTES:
1. EXTERIOR WALLS ARE DRAWN AS 6" SIP PANEL WALLS
2. INTERIOR WALLS ARE DRAWN AS 4-3/4" STUD WALLS W/ GYP. BOARD EACH SIDE EXCEPT WHERE NOTED.

1 MAIN LEVEL FLOORPLAN
1/4" = 1'-0"

GARAGE SPACE	
SPACE	AREA
GARAGE SF	678.71 SF

LIVING SQUARE FOOTAGE TABLE	
SPACE	AREA
MAIN FLOOR SF	1710.20 SF

Custom Woodcraft Builders
10743 Hoosier Road
Fishers IN 46037
P: 317.596.5966
F: 317.863.1235

CUSTOM WOODCRAFT BUILDERS
O'LEARY RESIDENCE
MAIN LEVEL FLOORPLAN

REVISIONS
A
B
C
D
E
F
G
H

DRAWN BY
JSC
PROJECT NO.
08005
DATE
10-20-08
SCALE
1/4" = 1'-0"
SHEET
A2