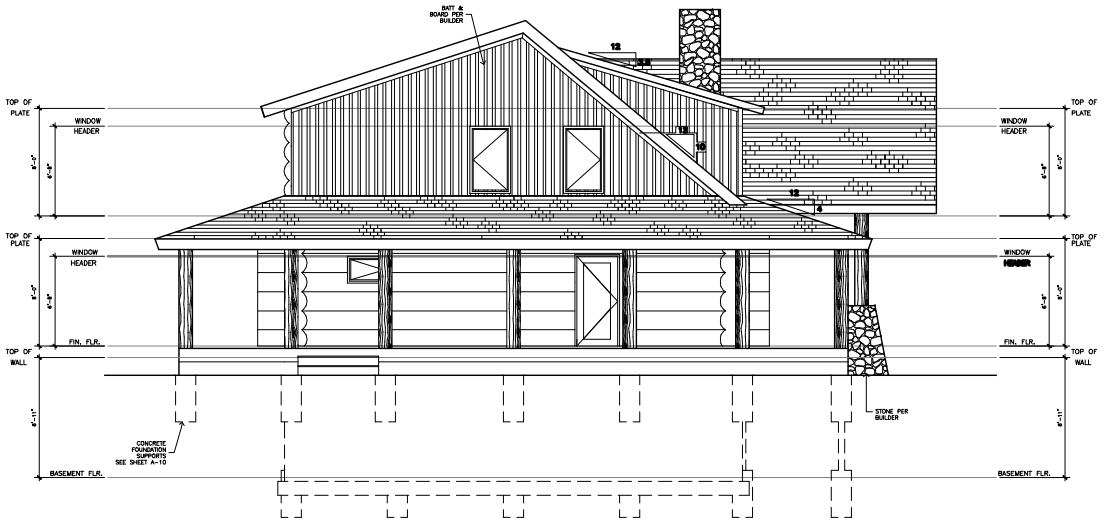

10 LEFT ELEVATION
1/4" = 1'-0"

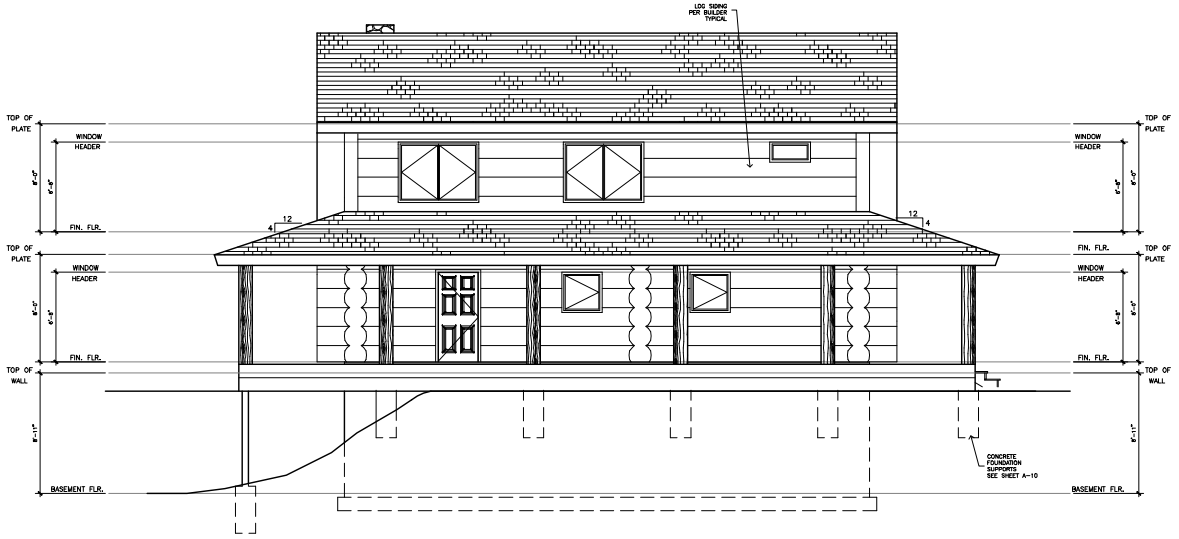

8 REAR ELEVATION
1/4" = 1'-0"

Custom Woodcraft Builders
10748 Hoosier Road
Fishers IN 46037
P: 317.596.5066
F: 317.863.1255

CUSTOM WOODCRAFT BUILDERS
SLATE RESIDENCE
ELEVATIONS

REVISIONS
A
B
C
D
E
F
G
H

DRAWN BY
JSC
PROJECT NO.
08003
DATE
6-5-08
SCALE
1/4" = 1'-0"
SHEET
A7