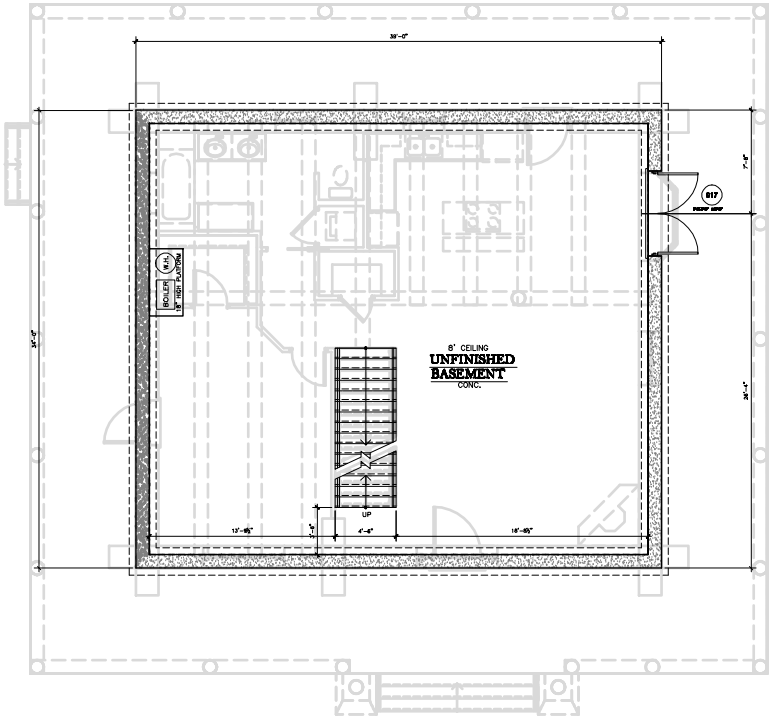

3 BASEMENT LEVEL FLOORPLAN
1/4" = 1'-0"

UNFINISHED AREAS	
SPACE	AREA
1	1 SF
BASEMENT SF	TOTAL SF
	1

Custom Woodcraft Builders
10743 Hoosier Road
Fishers IN 46037
P: 317.596.5966
F: 317.863.1235

CUSTOM WOODCRAFT BUILDERS
SLATE RESIDENCE
BASEMENT LEVEL FLOORPLAN

REVISIONS

A	
B	
C	
D	
E	
F	
G	
H	

DRAWN BY
JSC
PROJECT NO.
08003
DATE
6-5-08
SCALE
1/4" = 1'-0"
SHEET
A4